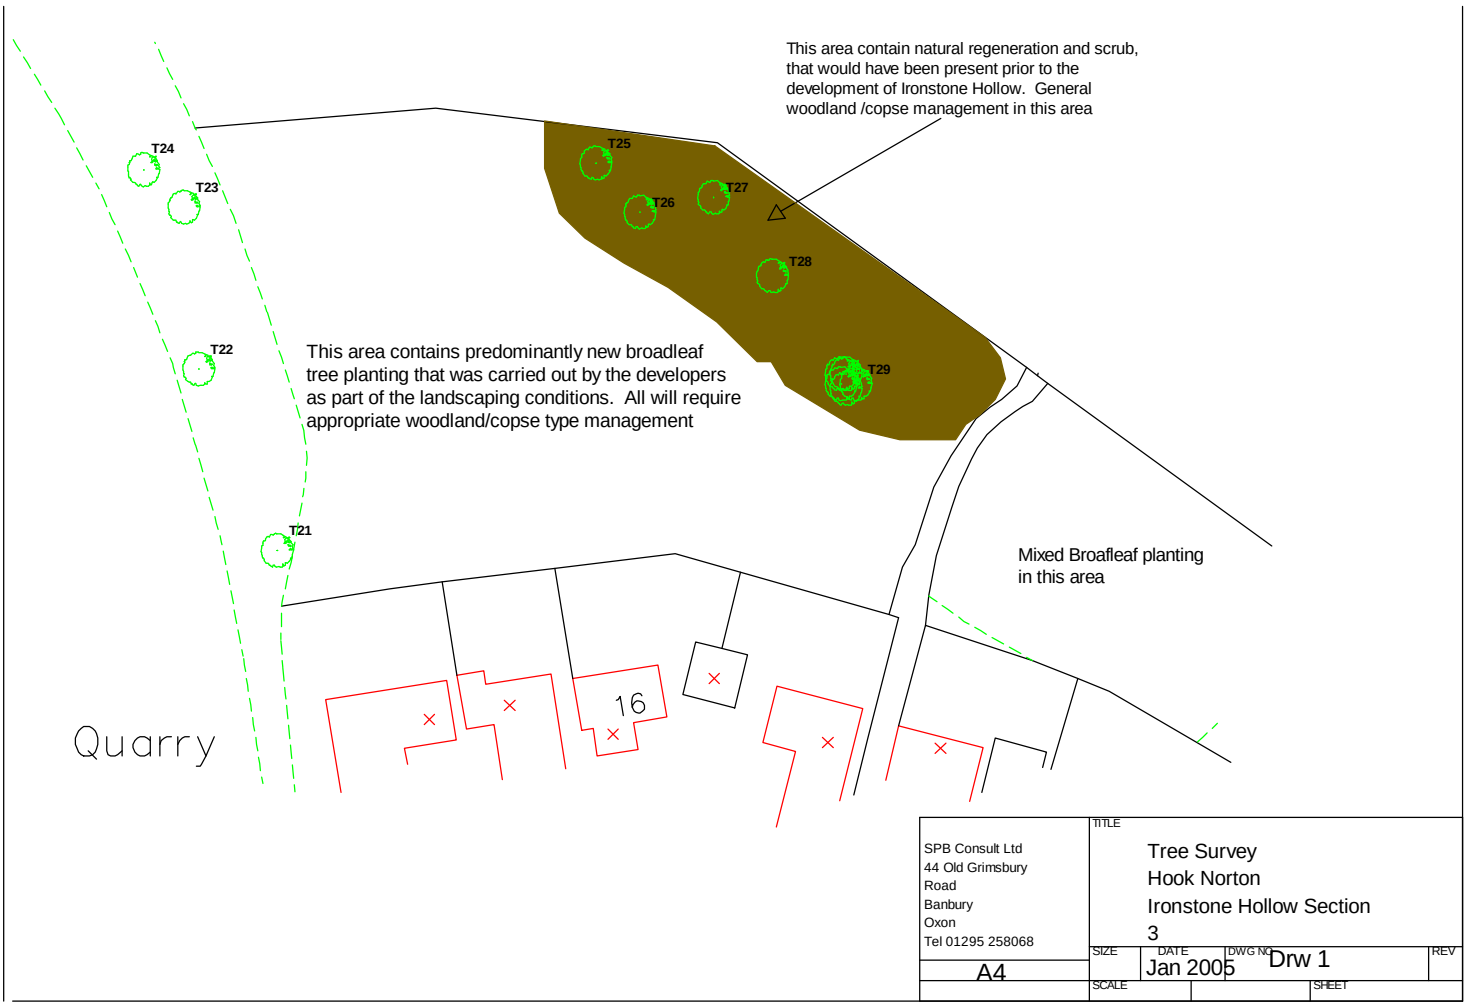

SPB Consult Ltd
44 Old Grimsbury Road
Banbury
Oxon
Tel 01295 258068

A4

TITLE
Tree Survey
Hook Norton
Ironstone Hollow Section
3

SIZE | DATE Jan 2005 | DWG NO Drw 1 | REV
SCALE | SHEET

CAD Viewer 4.0 - Register at www.guthcad.com
PDF created with pdfFactory Pro trial version www.software-partners.co.uk